# CLARESHOLM SPATIAL RELATIONSHIP CONCEPT
## SKATEPARK AND PUMP TRACK PARK

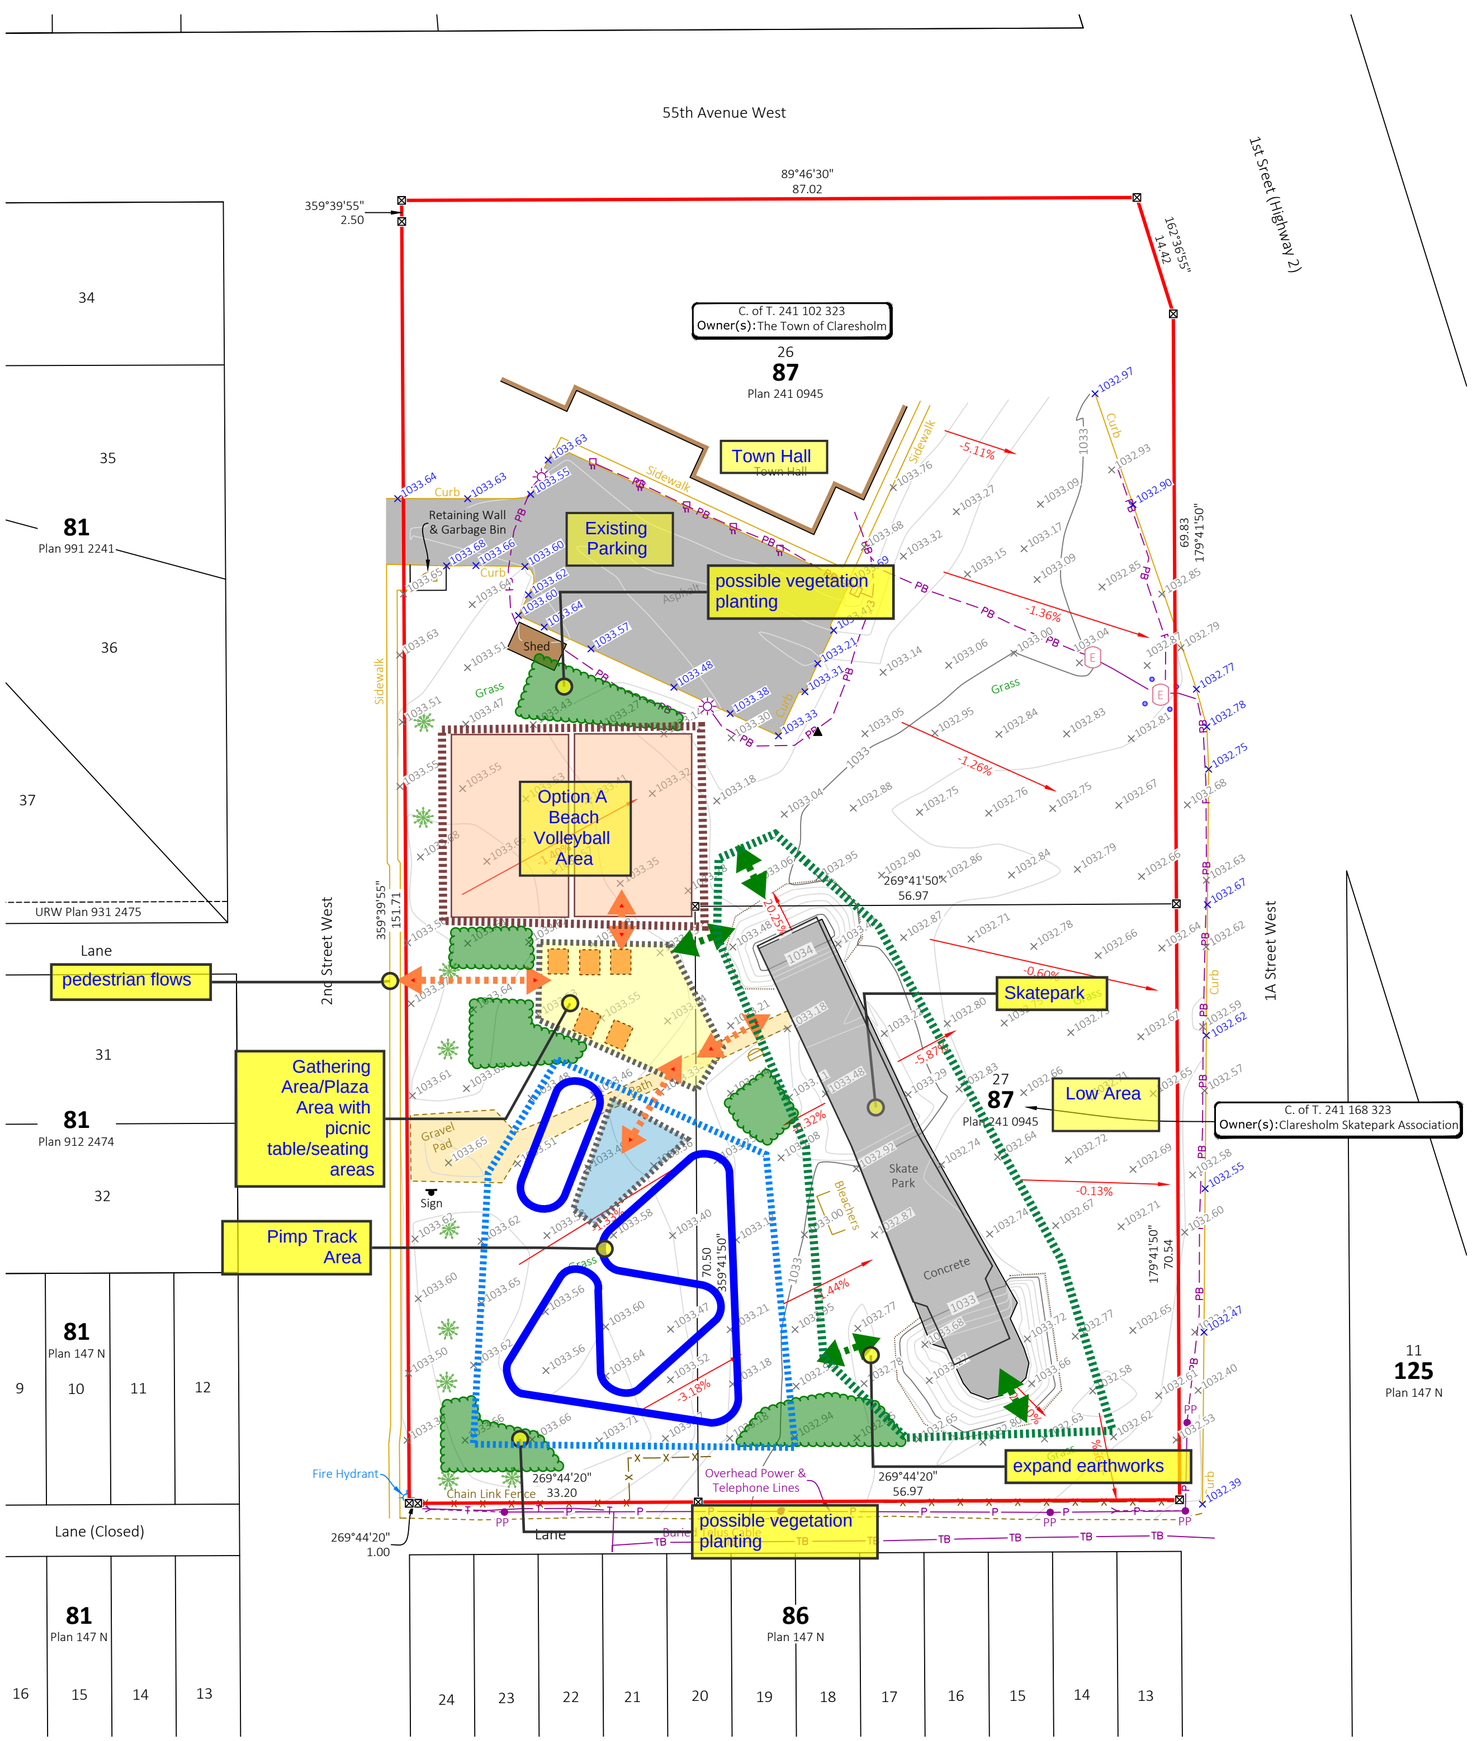


## LEGEND:

- Portions referred to outlined thus
- Temporary Point
- Sign
- Buried Telephone Line (TB)
- Buried Power Line (PB)
- Sidewalk
- Fence
- Asphalt
- Gravel
- Major Contour (585.00)
- Minor Contour
- Contour interval is 0.2
- Spot Elevation (×748.00)
- Spot Elevation (Top of Curb) (×748.00)
- Bollard
- Electrical Outlet
- Light Standard
- Anchor
- Coniferous Tree
- Garbage Can
- Junction Box
- Power Pole (PP)
- Transformer (E)
- O/H Telephone Line (T)
- O/H Power Line (P)
- Curb
- Edge of Road (Non Asphalt)
- Bottom of Slope
- Concrete
- Permanent Structure

## ABBREVIATIONS:

| | | | | | |
|---|---|---|---|---|---|
| CSRS | Canadian Spatial Reference System | N. | North | Twp. | Township |
| E. | East | NAD | North American Datum | URW | Utility Right-of-way |
| GNSS | Global Navigation Satellite System | O/H | Overhead | W. | West |
| m | Metres | Rge. | Range | | |
| M. | Meridian | Sec. | Section | | |

## NOTES:

- Distances are ground and in metres and decimals thereof.
- Combined scale factor used: 0.999751
- Survey Date: May 9th, 2025
- Coordinates and bearings are referred to NAD83 CSRS (3TM114), and were derived from GNSS observations to ASCM 174144.
- Elevations are referred to CGVD28 (mean sea level) and were derived from ASCM 174144 (Elev. = 1032.811).
- On site underground services were located by GeoVerra (AB) Limited Partnership, underground facilities shown on this plan are those that could be found and located. Other facilities may exist, of which we were unaware or unable to locate.
- This plan represents the best information available at the time of survey. GeoVerra (AB) Limited Partnership and its employees take no responsibility for the location of any underground pipes, conduits, or facilities, whether shown on or omitted from this plan.
- © 2025 GeoVerra (AB) Limited Partnership, All rights reserved.

**Utility Safety Partners: 1-800-242-3447**

| NO. | REVISIONS | INITIALS | DATE |
|---|---|---|---|
| | | | |
| | | | |
| | | | |
| 0 | Issued | JL - BG - WF / AM | May 20, 2025 |

# Town of Claresholm

Topographic Plan of

**SKATEPARK**

within

**Lots 26 and 27 Block 87 Plan 241 0945**
**N.E.1/4 Sec.26**
**Twp.12 - Rge.27 - W.4M.**

**Town of Claresholm - Alberta**
**2025**

0 5 10 20 30 40 50 m

Scale - 1 : 500

GeoVerra (AB) Limited Partnership
Toll Free: 1-800-465-6233
www.geoverra.com

| | |
|---|---|
| Client File No.: | REV. |
| Project No.: 25-01260-001 | 0 |
| File: 25-01260-001-Topo | |